

Apartment Complex 17th floors



Apartment Complex 17th floors





*Apartment Complex 17th floors
Pond&Water fall*





*Apartment Complex 17th floors
Pond & Water fall*



Secand Project is a House with yard&Roof Garden









Third Project is House with yard





Fourth Project is Roof Garden
I have designed on third floors.




Fifth Project is yard.
I have designed in 2004.








Sixth Project is Tower with 27floors.
I have designed in 2005.

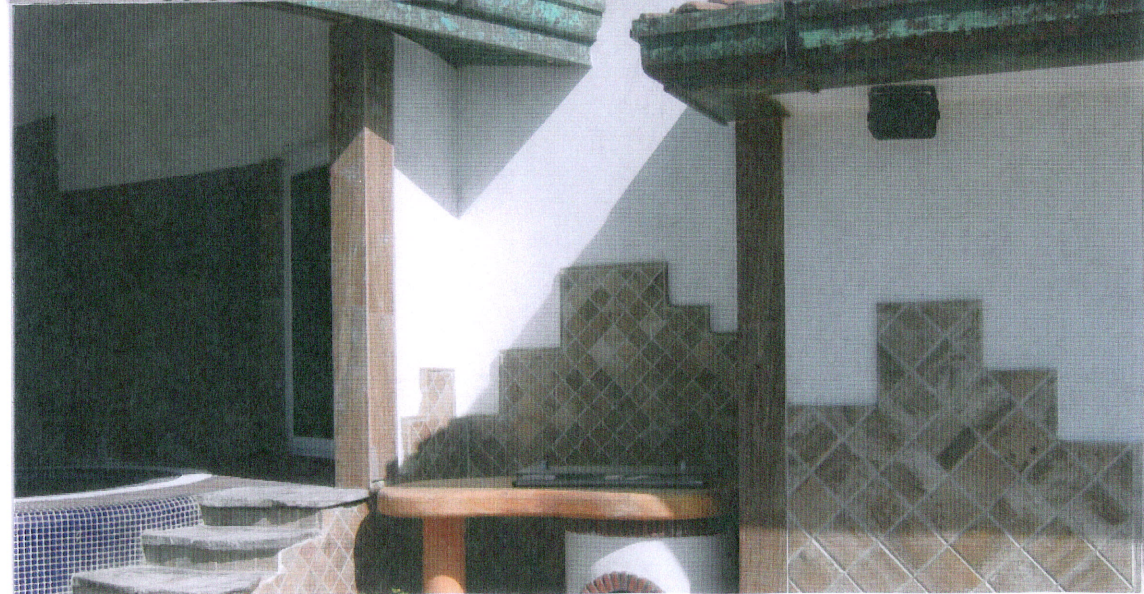



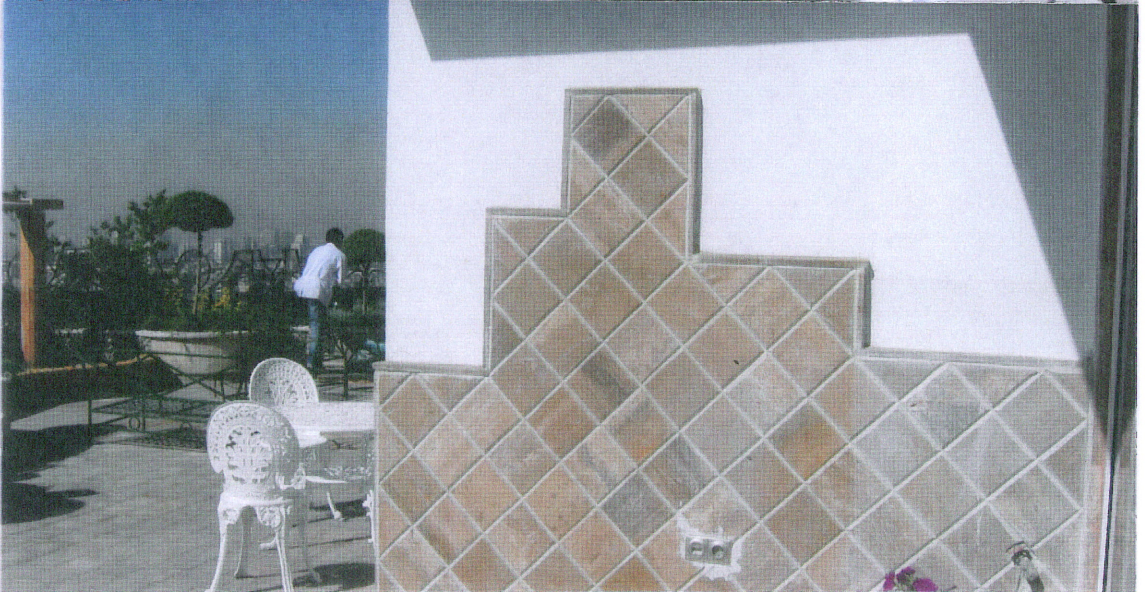

Seventh Project is SAHAR DAIRY Factory.
I have designed in 1999.




Eighth Project is HASHTGERD Factory.
I have designed landscaping of the first phase of this factory in 2002 and
I have designed their ROOF GARDEN in 2006.




Ninth Project is INTEERIOR LANDSCAPE .
I am doing to make it right now .



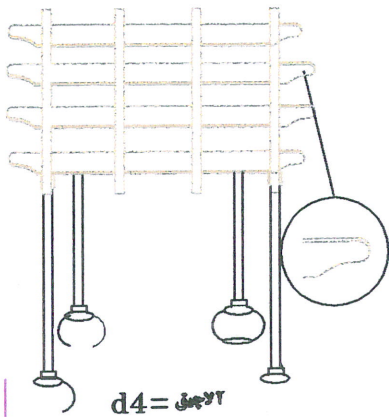

d4= ۲۲

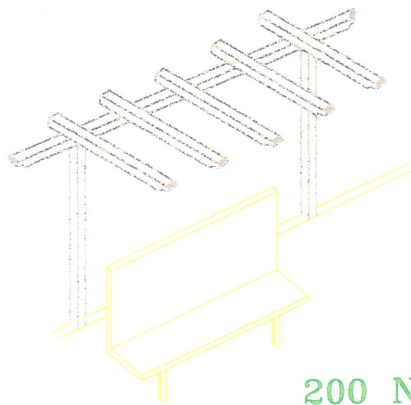

فرم آلاچیق

200 NO COTONESTER

7 NO BUXUS


1 NO LAVSONIA

30 NO SANZ MINIATURE ROSES (RED)

8 NO BUXUS

1 NO LAVSONIA

10 NO JUNIPERUS

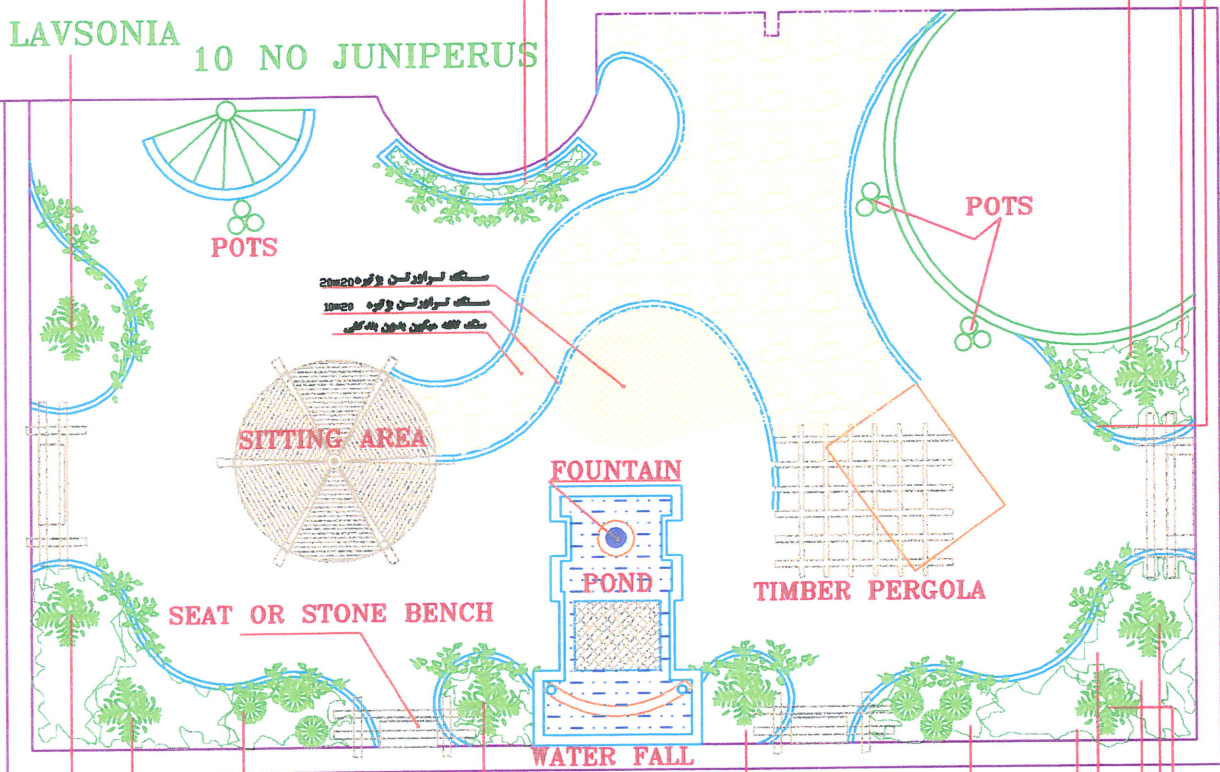

1 NO PICEA

1 NO PALM

6 NO S.MYTRUS


20 NO SANZ MINIATURE ROSES (RED)

2 NO LAVSONIA


7 NO JUNIPERUS

1 NO PALM

سنگ پتله ۴۰×۴۰ و یک نوار دیواره دور دایره

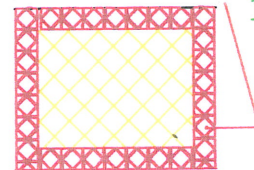

پلان کف سازی در زیر آلاچیق

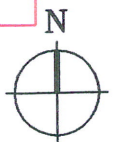

ایران گلباغ

IRAN GOLBAGH
LANDSCAPE CO. LTD.


CLIENT : جناب آقای خسروی

PROJECT : عنوان پروژه


TITLE : LIGHTINGSYSTEM PLAN عنوان نقشه

SCALE : 1/100 DRAWING NO : 124-294NW

ROOF GARDEN

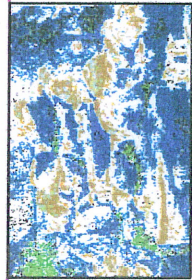

18N Forsythia
Water Fall for beside swimming pool
 22N Borboris

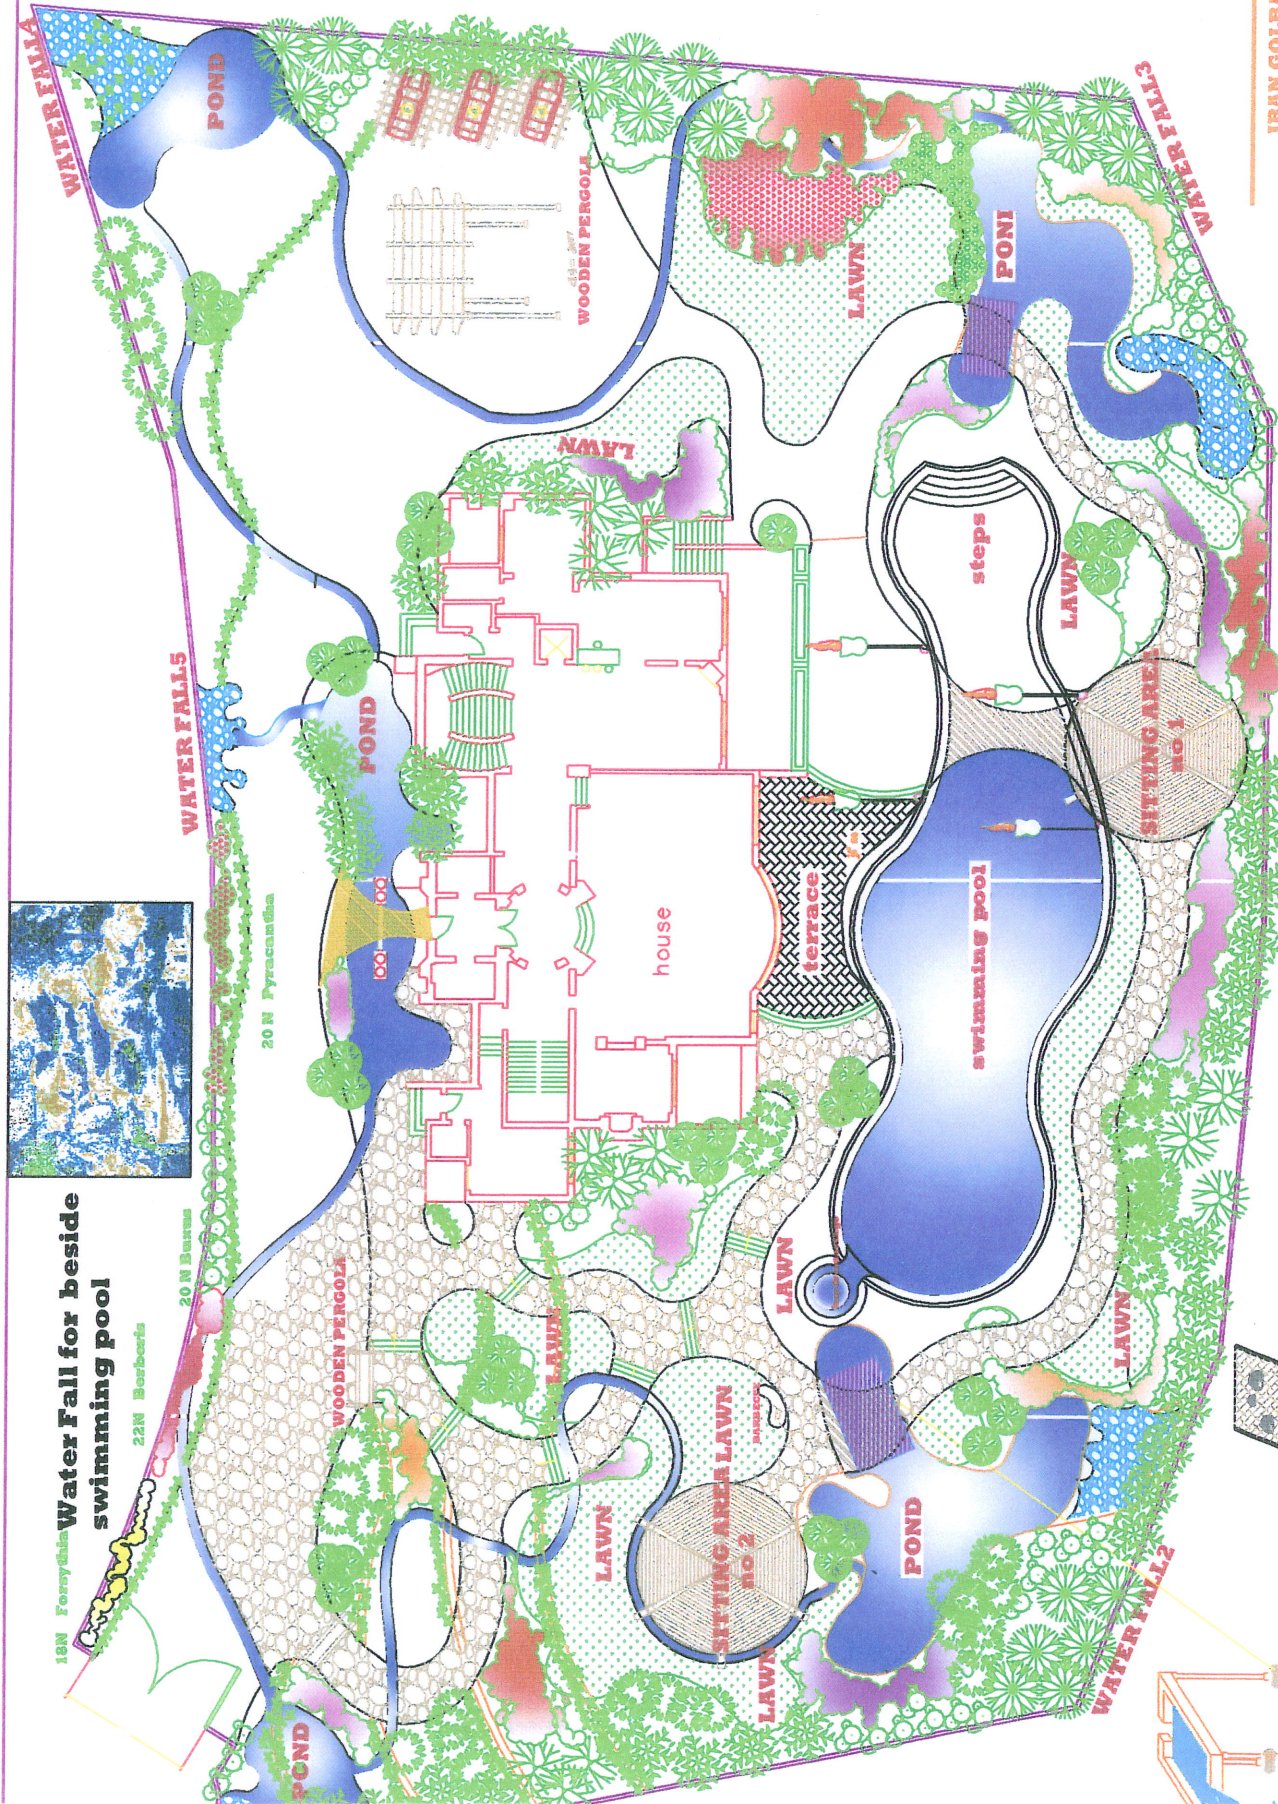

Pavement & Waterfall Landscape plan

IRAN GOLBACH
 LANDSCAPE CO. LTD.

OWNER : Mr. Chandi

PROJECT : Villa of Landscape

DATE : 1395/05/15

SCALE : 1:500

NO	REVISION	DATE
1	1	1395/05/15

1. ALL RIGHTS ARE RESERVED FOR THE
 2. THIS PLAN IS NOT TO BE USED FOR ANY OTHER
 3. WITHOUT THE WRITTEN PERMISSION OF THE
 4. LANDSCAPE CO. LTD.



ISLAMIC AZAD UNIVERSITY
SCIENCE & RESEARCH CAMPUS ENTRANCE DESIGN


ISLAMIC AZAD UNIVERSITY SCIENCE & RESEARCH CAMPUS ENTRANCE DESIGN



ISLAMIC AZAD UNIVERSITY SCIENCE & RESEARCH CAMPUS ENTRANCE DESIGN



ISLAMIC AZAD UNIVERSITY SCIENCE & RESEARCH CAMPUS ENTRANCE DESIGN

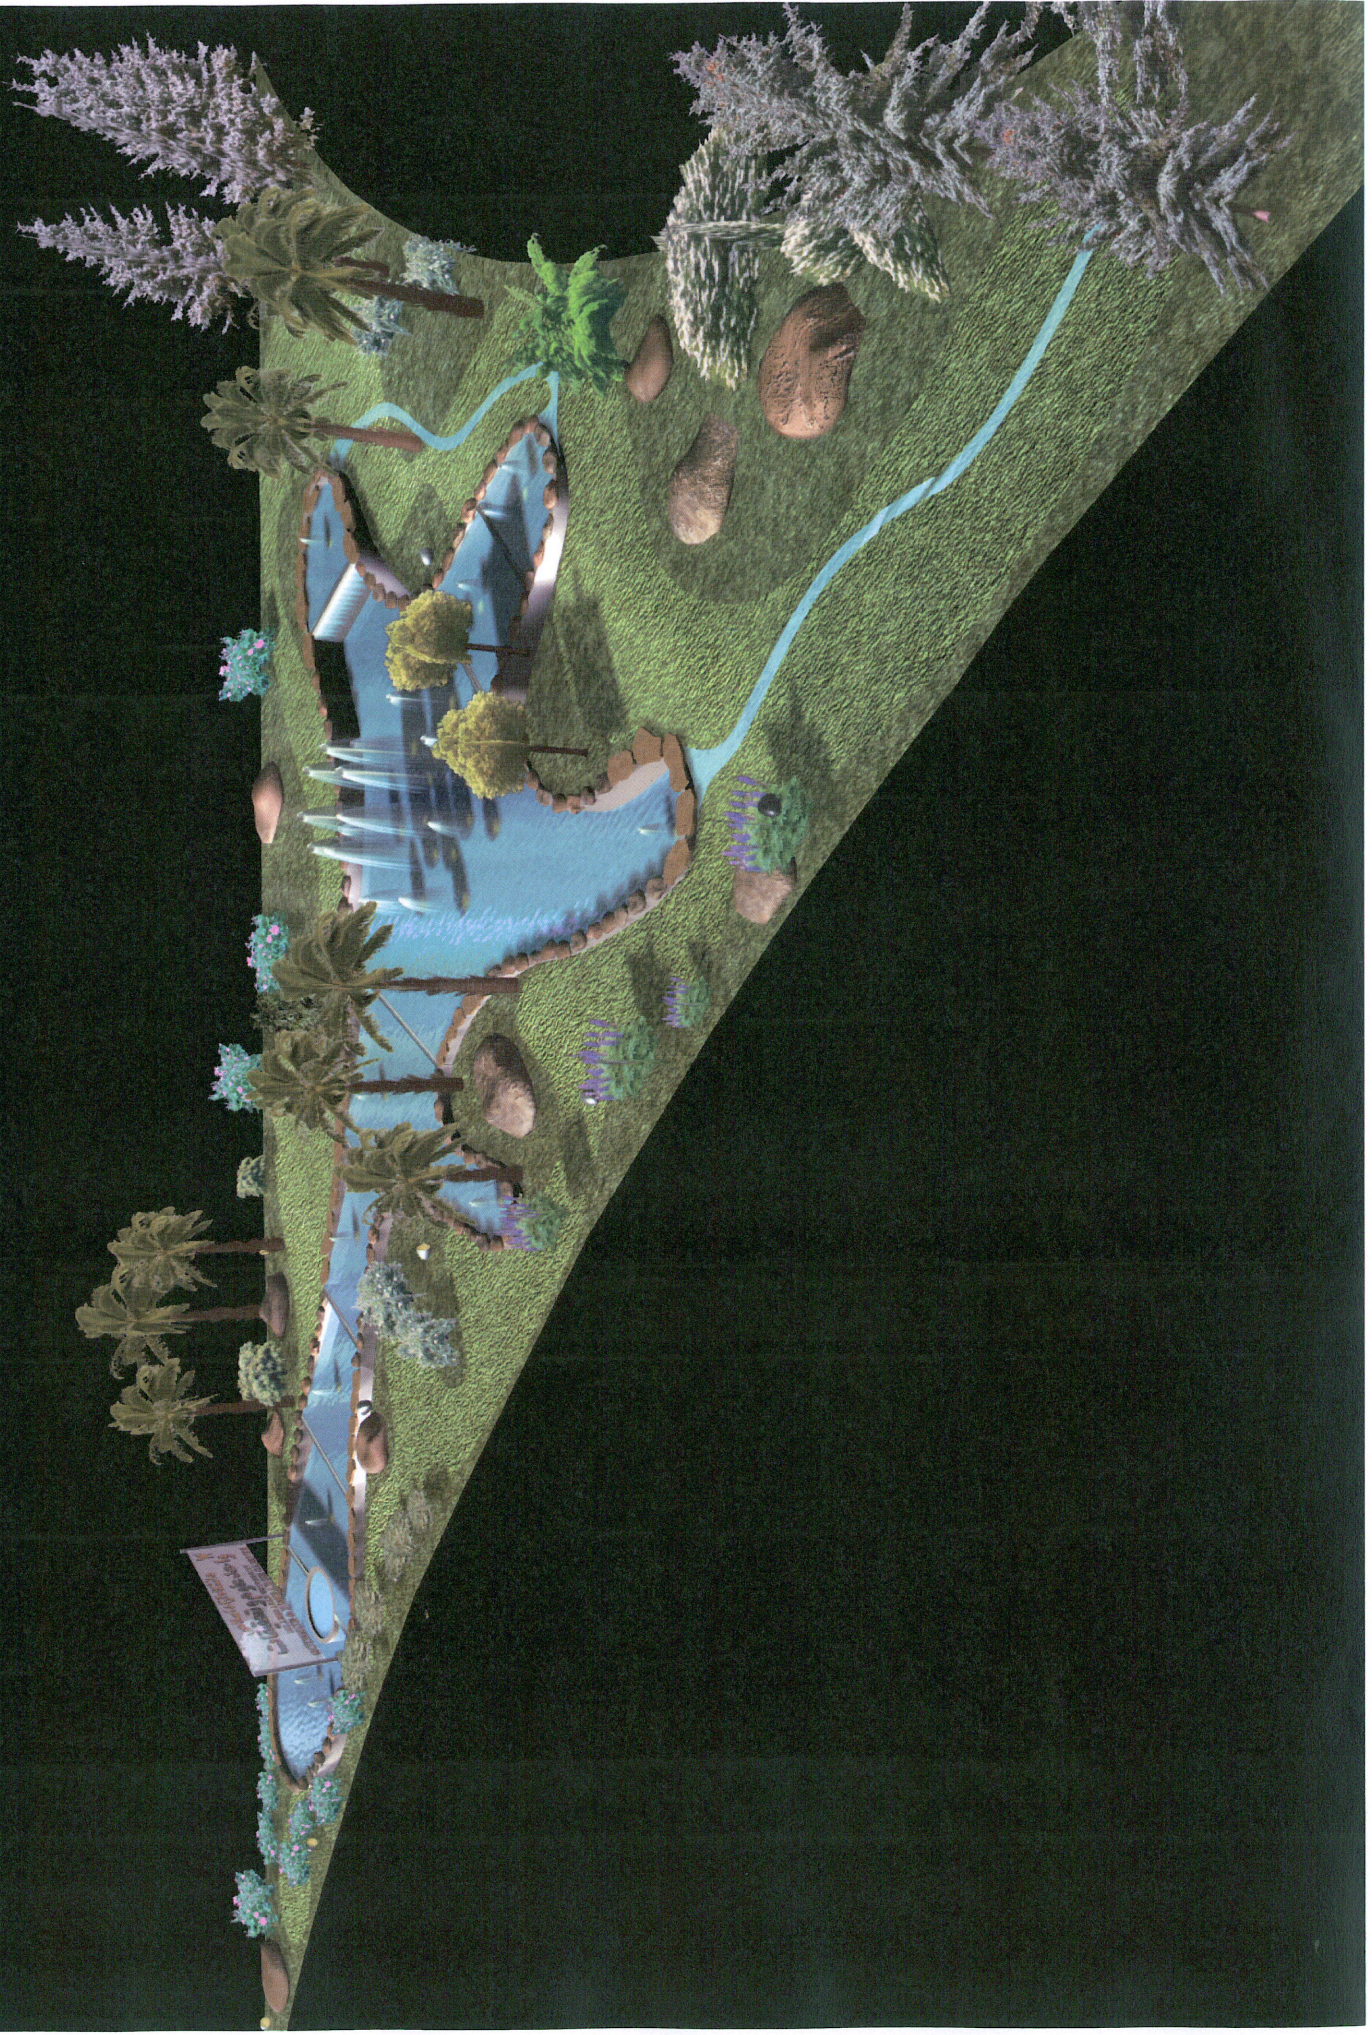

ISLAMIC AZAD UNIVERSITY SCIENCE & RESEARCH CAMPUS ENTRANCE DESIGN





Last year I was in Canada. I visited the city hall of Charlottetown P E I . I met the Deputy Of Mayor.

